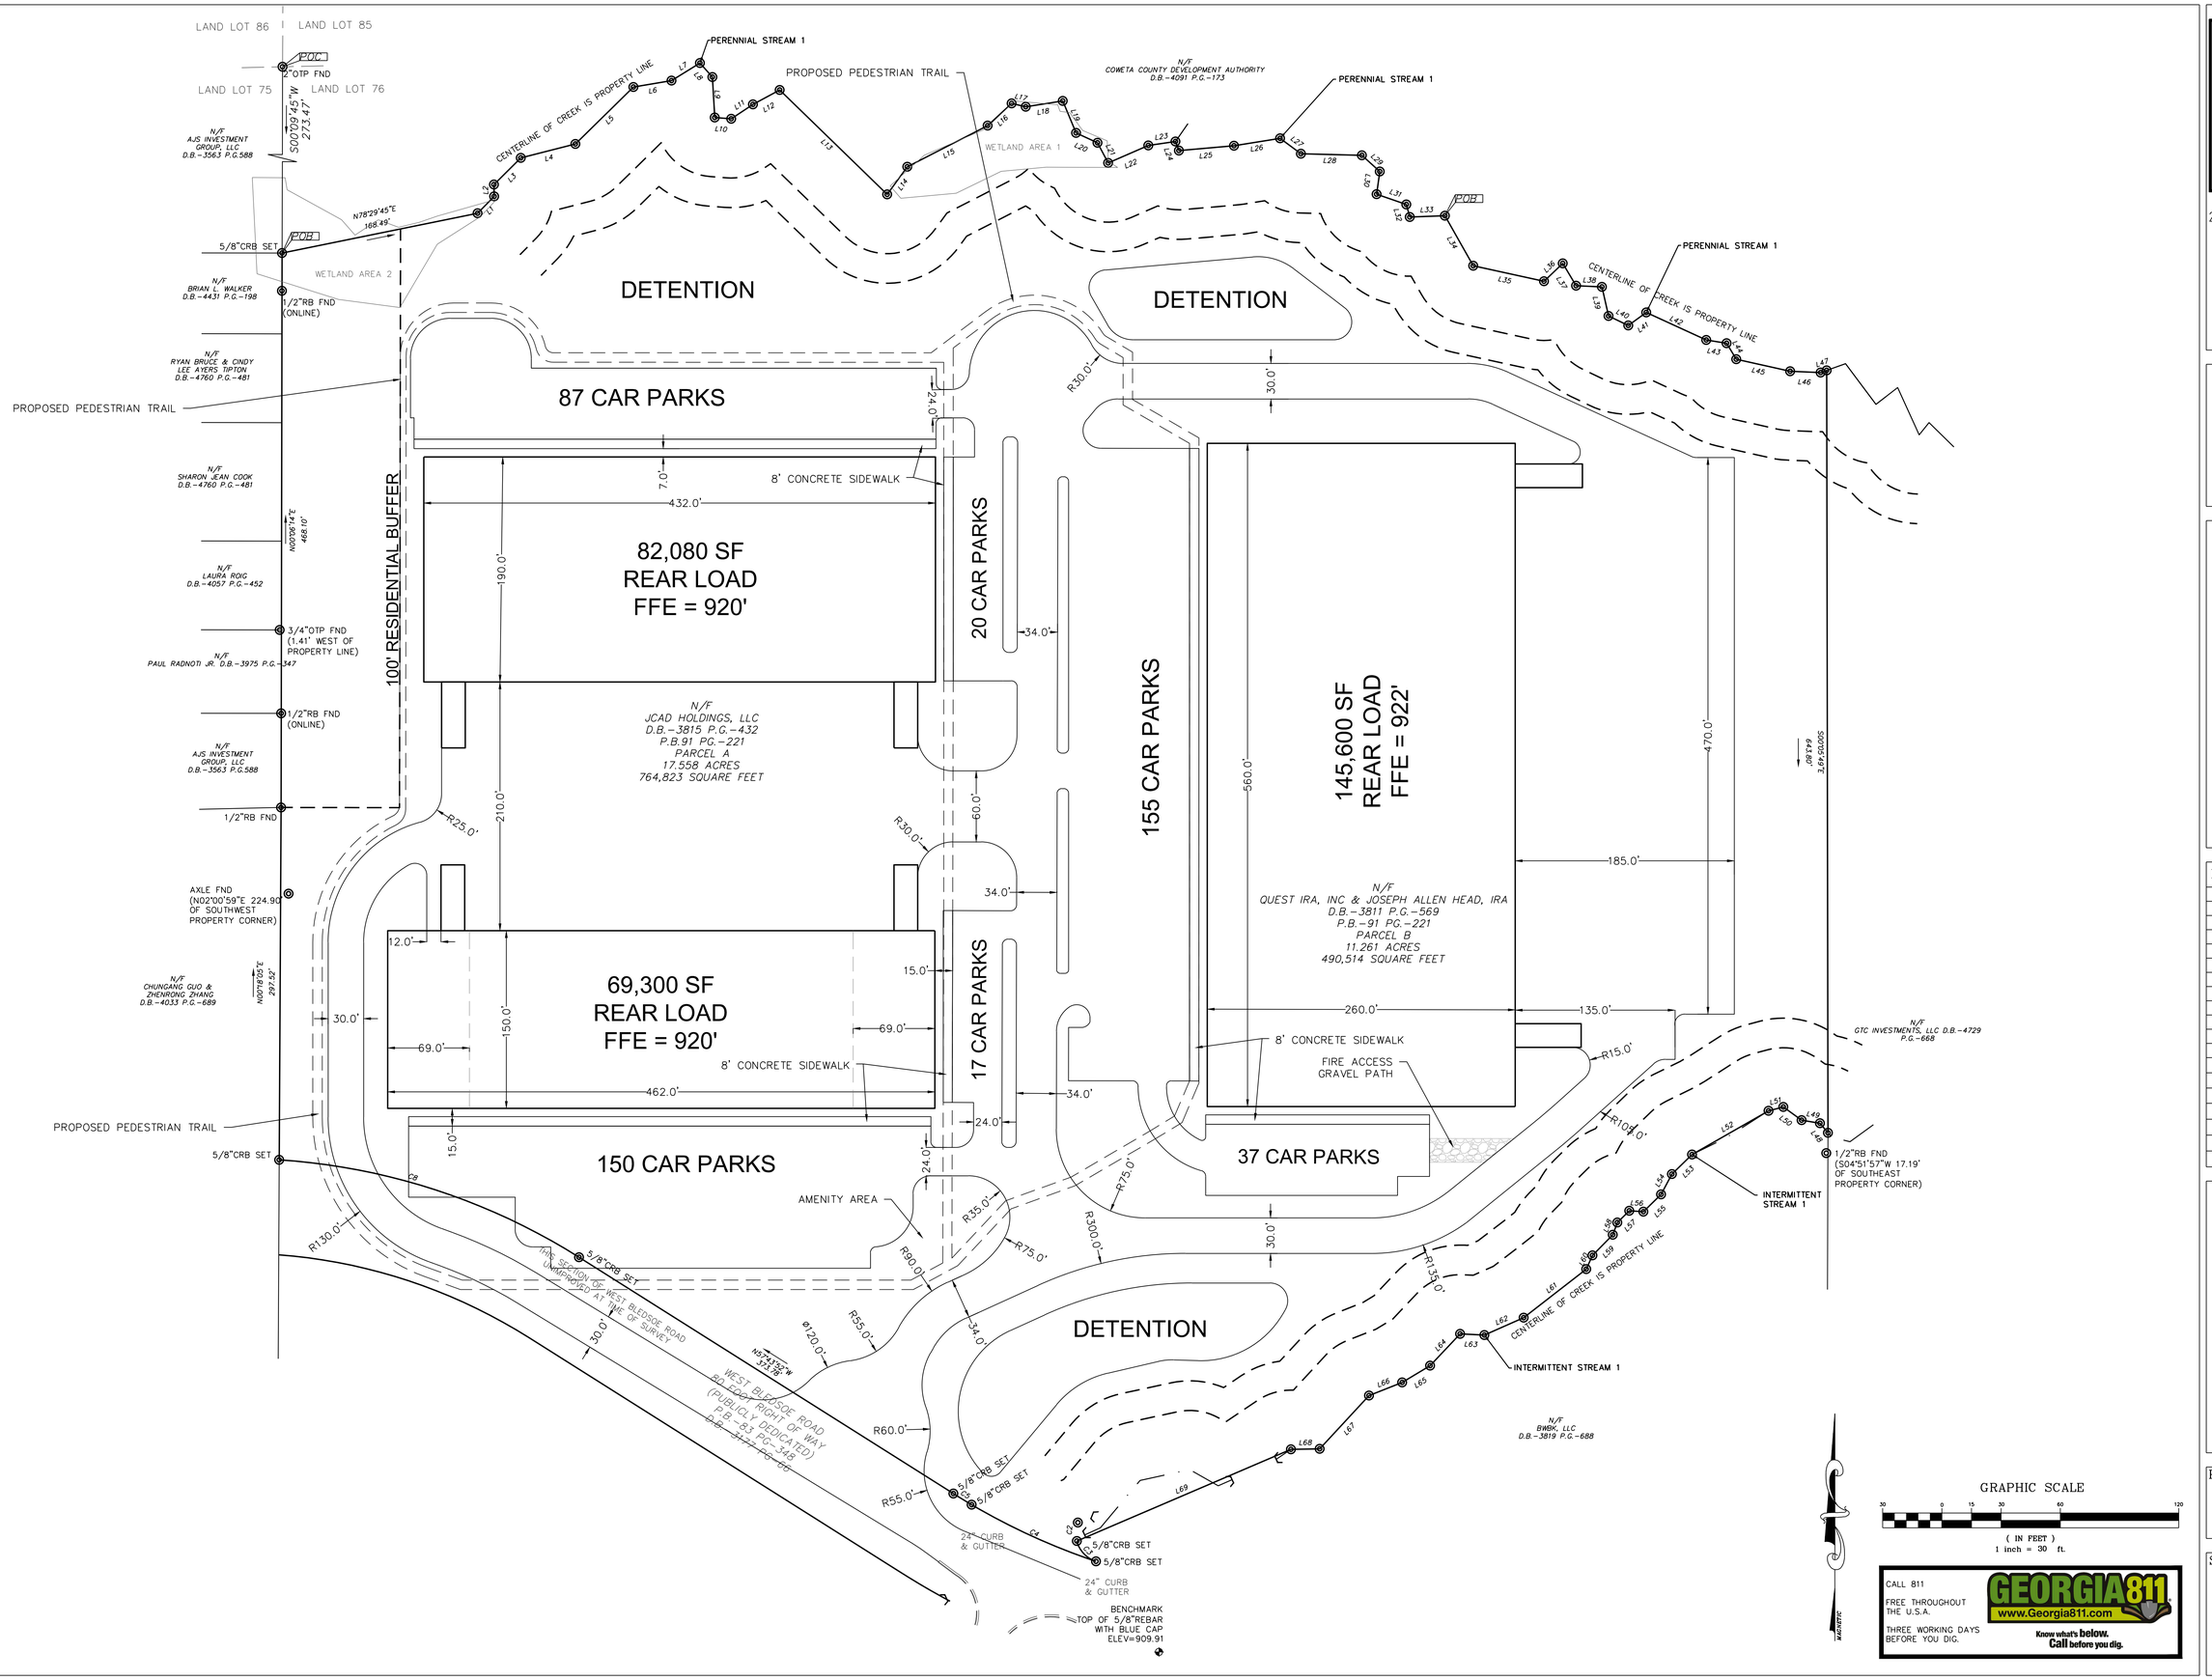

EBERLY & ASSOCIATES
TEL770.452.7849 FAX770.452.0086
2951 FLOWERS ROAD SOUTH, STE 119
ATLANTA, GEORGIA 30341
WWW.EBERLY.NET
LAND PLANNING
CIVIL ENGINEERING
LANDSCAPE ARCHITECTURE

PROJECT: PROJECT NAME
PROJECT NAME B
LAND LOT XXX
XTH DISTRICT
XX COUNTY, GEORGIA
ADDRESS

REVISIONS:

LAYOUT & STAKING PLAN

SCALE:	1"= XX
DATE:	XX/XX/XX
DRAWN BY:	PROJECT ENG
PROJECT MANAGER:	PROJECT MNGR
QA/QC CHECK:	XXXXXX

PROJECT NO.
XX-XXX

SHEET NO.
C3.0

© 2018, EBERLY & ASSOCIATES, INC.

G:\PROJECTS\2018\18-117 Bledsoe Tract\Drawing\18-117 BASE.dwg February 27, 2020